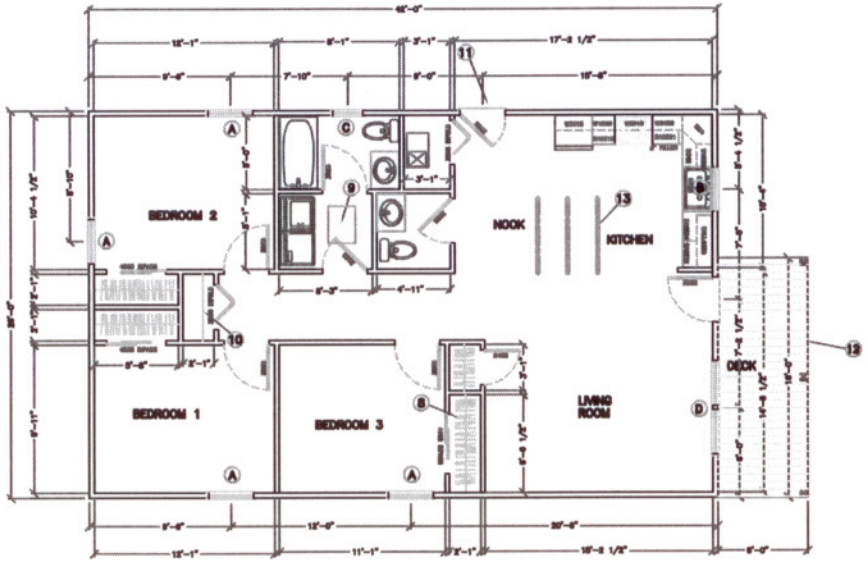


FIRST FLOOR PLAN:
SCALE: 1/4" = 1'-0"

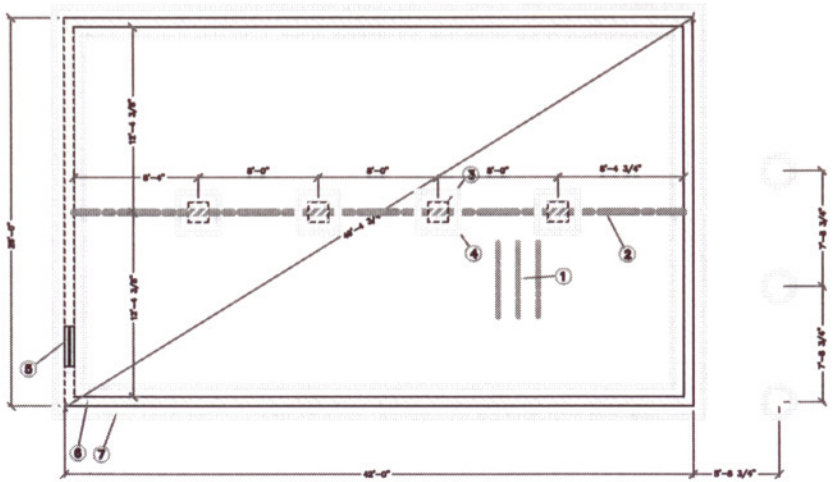

FOUNDATION PLAN:
SCALE: 1/4" = 1'-0"

## EXTERIOR DOOR SCHEDULE

| TAG | SIZE | NOTES | QUANTITY |
|---|---|---|---|
| | | | |
| | | | |
| | | | |

## INTERIOR DOOR SCHEDULE

| TAG | SIZE | NOTES | QUANTITY |
|---|---|---|---|
| | 2068 | | |
| | 2268 | | |
| | 2468 | | |
| | 3068 | | |
| | 3268 | | |
| | 4068 BIFNDS | | |
| | 3068 SOLID | | |

## WINDOW SCHEDULE

| TAG | SIZE | | QUANTITY |
|---|---|---|---|
| A | SINGLE 3068 DH | | |
| B | SINGLE 3030 DH | | |
| C | SINGLE 2630 DH | | |
| D | DOUBLE 3068 DH | | |
| E | | | |
| F | | | |
| G | | | |
| H | | | |
| I | | | |
| J | | | |
| K | | | |
| L | | | |
| M | | | |
| N | | | |
| O | | | |
| P | | | |

## SQUARE FOOTAGE

FIRST FLOOR 1062
COVERED PORCH 96

## FLOOR PLAN NOTES:

1. 2X8 FLOOR JOISTS @ 16" O.C.
2. TRIPLE 2X10 BEAM
3. 16X16 PIER WITH SOLID CAP
4. 24X24 FOOTING UNDER PIER
5. 24X32 CRAWL SPACE ACCESS DOOR
6. 8" BLOCK FOUNDATION WALL
7. 24"W X 8"D FOOTING W/3000 PSI CONCRETE
8. 1 ROW 12" WIRE MESH SHELVING
9. ATTIC ACCESS 22X30
10. 4 ROWS 16" WIRE MESH LINEN SHELVING
11. PROVIDE MINIMUM 3'-0" X 3'-0" LANDING
12. PROVIDE GUARD RAIL AND BALUSTERS IF REQUIRED BY CODE
13. MANUFACTURED TRUSSES @ 24" O.C.

## FLOOR PLAN KEY:

- 2X4 STUD FRAMED BEARING WALL UNLESS OTHERWISE NOTED
- 2X4 STUD FRAMED WALL UNLESS OTHERWISE NOTED
- CENTER LINE OF BEAM
- CENTER LINE OF MANUFACTURED TRUSSES
- SECTION MARKER
- SHEET NUMBER — DETAIL NUMBER
- 3068 — DOOR SIZE IN INCHES (NOT OPENING)

## FOUNDATION PLAN KEY:

- 16" X 8" CONCRETE FOOTING UNLESS OTHERWISE NOTED
- 8" CMU BLOCK WALL
- CENTER LINE OF FLOOR BEAM
- CENTER LINE OF SYP #1 GRADE FLOOR JOIST

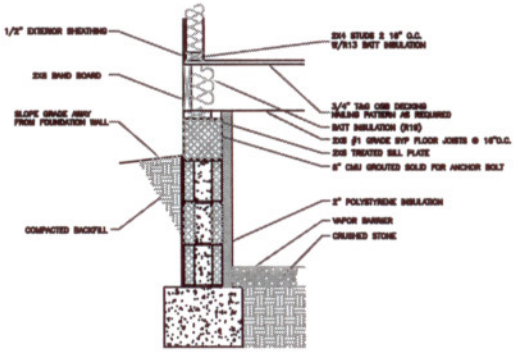


1 FOUNDATION DETAIL
SCALE: 1" = 1'-0"

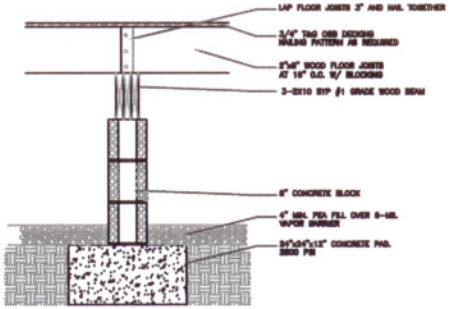


2 FOUNDATION DETAIL
SCALE: 1" = 1'-0"

HENNING-HARRIS
PLANNING / DESIGN / CONSULTING
WWW.HENNINGHARRIS.COM

# Blitz Build Habitat for Humanity Home
## Gabriel Reyes & Maribel Flores

BLOOMINGTON, IN

Reyes & Flores
3 BEDROOM/2 BATH
FLOOR PLAN
Project No. B2
SCALE: 1/4" = 1'-0"
REVISED: 4/10/08

A1