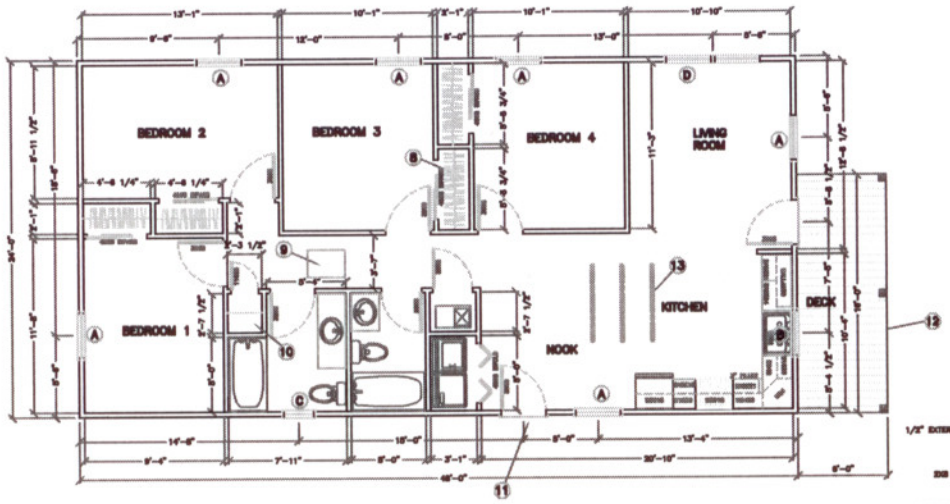

FIRST FLOOR PLAN:
SCALE: 1/4" = 1'-0"

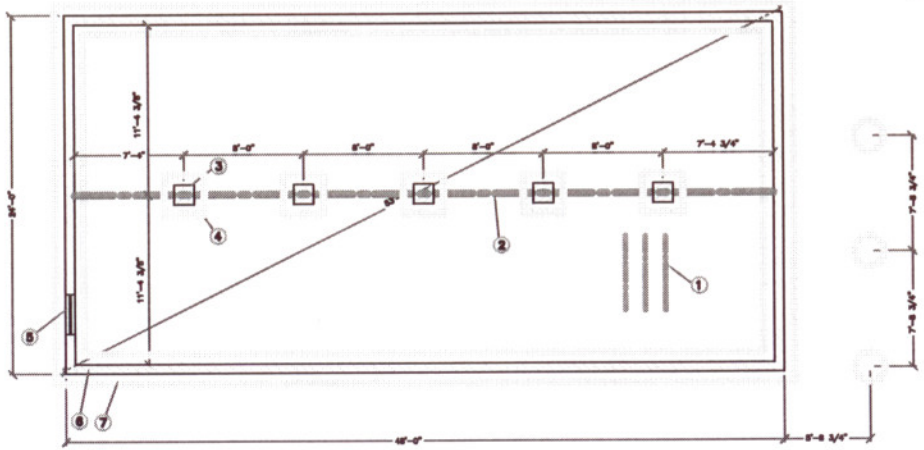

FOUNDATION PLAN:
SCALE: 1/4" = 1'-0"

EXTERIOR DOOR SCHEDULE

TAG	SIZE	NOTES	QUANTITY

INTERIOR DOOR SCHEDULE

TAG	SIZE	NOTES	QUANTITY
	2068		
	2268		
	2468		
	2668		
	2868		
	4068 SWING		
	2068 SOLID		

WINDOW SCHEDULE

TAG	SIZE		QUANTITY
A	SINGLE 3050 DH		
B	SINGLE 3030 DH		
C	SINGLE 3030 DH		
D	DOUBLE 3068 DH		
E			
F			
G			
H			
I			
J			
K			
L			
M			
N			
O			
P			

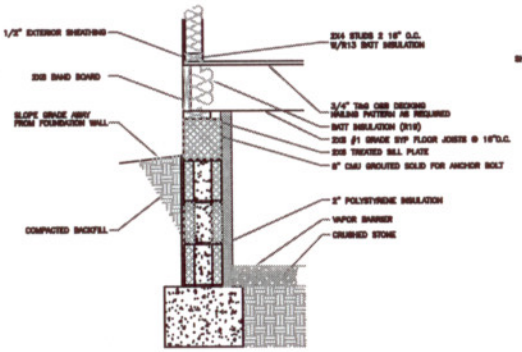

1 FOUNDATION DETAIL
SCALE: 1" = 1'-0"

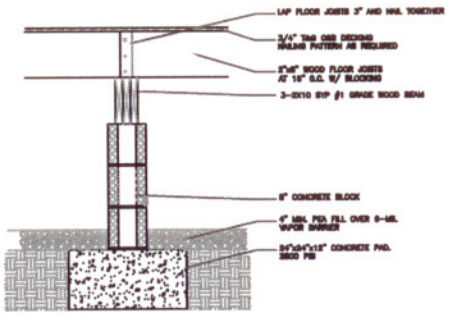

2 FOUNDATION DETAIL
SCALE: 1" = 1'-0"

SQUARE FOOTAGE

FIRST FLOOR	1152
COVERED PORCH	96

FLOOR PLAN NOTES:

1. 2X10 FLOOR JOISTS @ 16" O.C.
2. TRIPLE 2X10 BEAM
3. 16X16 PIER WITH SOLID CAP
4. 24X24 FOOTING UNDER PIER
5. 24X32 CRAWL SPACE ACCESS DOOR
6. 8" BLOCK FOUNDATION WALL
7. 24"W X 8"D FOOTING W/3000 PSI CONCRETE
8. 1 ROW 12" WIRE MESH SHELVING
9. ATTIC ACCESS 22X30
10. 4 ROWS 16" WIRE MESH LINEN SHELVING
11. PROVIDE MINIMUM 3'-0" X 3'-0" LANDING
12. PROVIDE GUARD RAIL AND BALUSTERS IF REQUIRED BY CODE
13. MANUFACTURED TRUSSES @ 24" O.C.

FLOOR PLAN KEY:

- 2X4 STUD FRAMED BEARING WALL UNLESS OTHERWISE NOTED
- 2X4 STUD FRAMED WALL UNLESS OTHERWISE NOTED
- CENTER LINE OF BEAM
- CENTER LINE OF MANUFACTURED TRUSSES
- SECTION MARKER
- SHEET NUMBER — A3 — DETAIL NUMBER
- 2868 — DOOR SIZE IN INCHES (HOT OPENING)

FOUNDATION PLAN KEY:

- 12" X 8" CONCRETE FOOTING UNLESS OTHERWISE NOTED
- 8" CMU BLOCK WALL
- CENTER LINE OF FLOOR BEAM
- CENTER LINE OF SYP #1 GRADE FLOOR JOIST

HENNING-HARRIS
PLANNING / DESIGN / CONSULTING
WWW.HENNINGHARRIS.COM

Blitz Build Habitat for Humanity Home
Rayes Cortes & Efigenia Magno
BLOOMINGTON, IN

Cortes/Magno
3 BEDROOM/2 BATH
FLOOR PLAN
Project No. 83
SCALE: 1/4" = 1'-0"
REVISED 4/01/08

A1