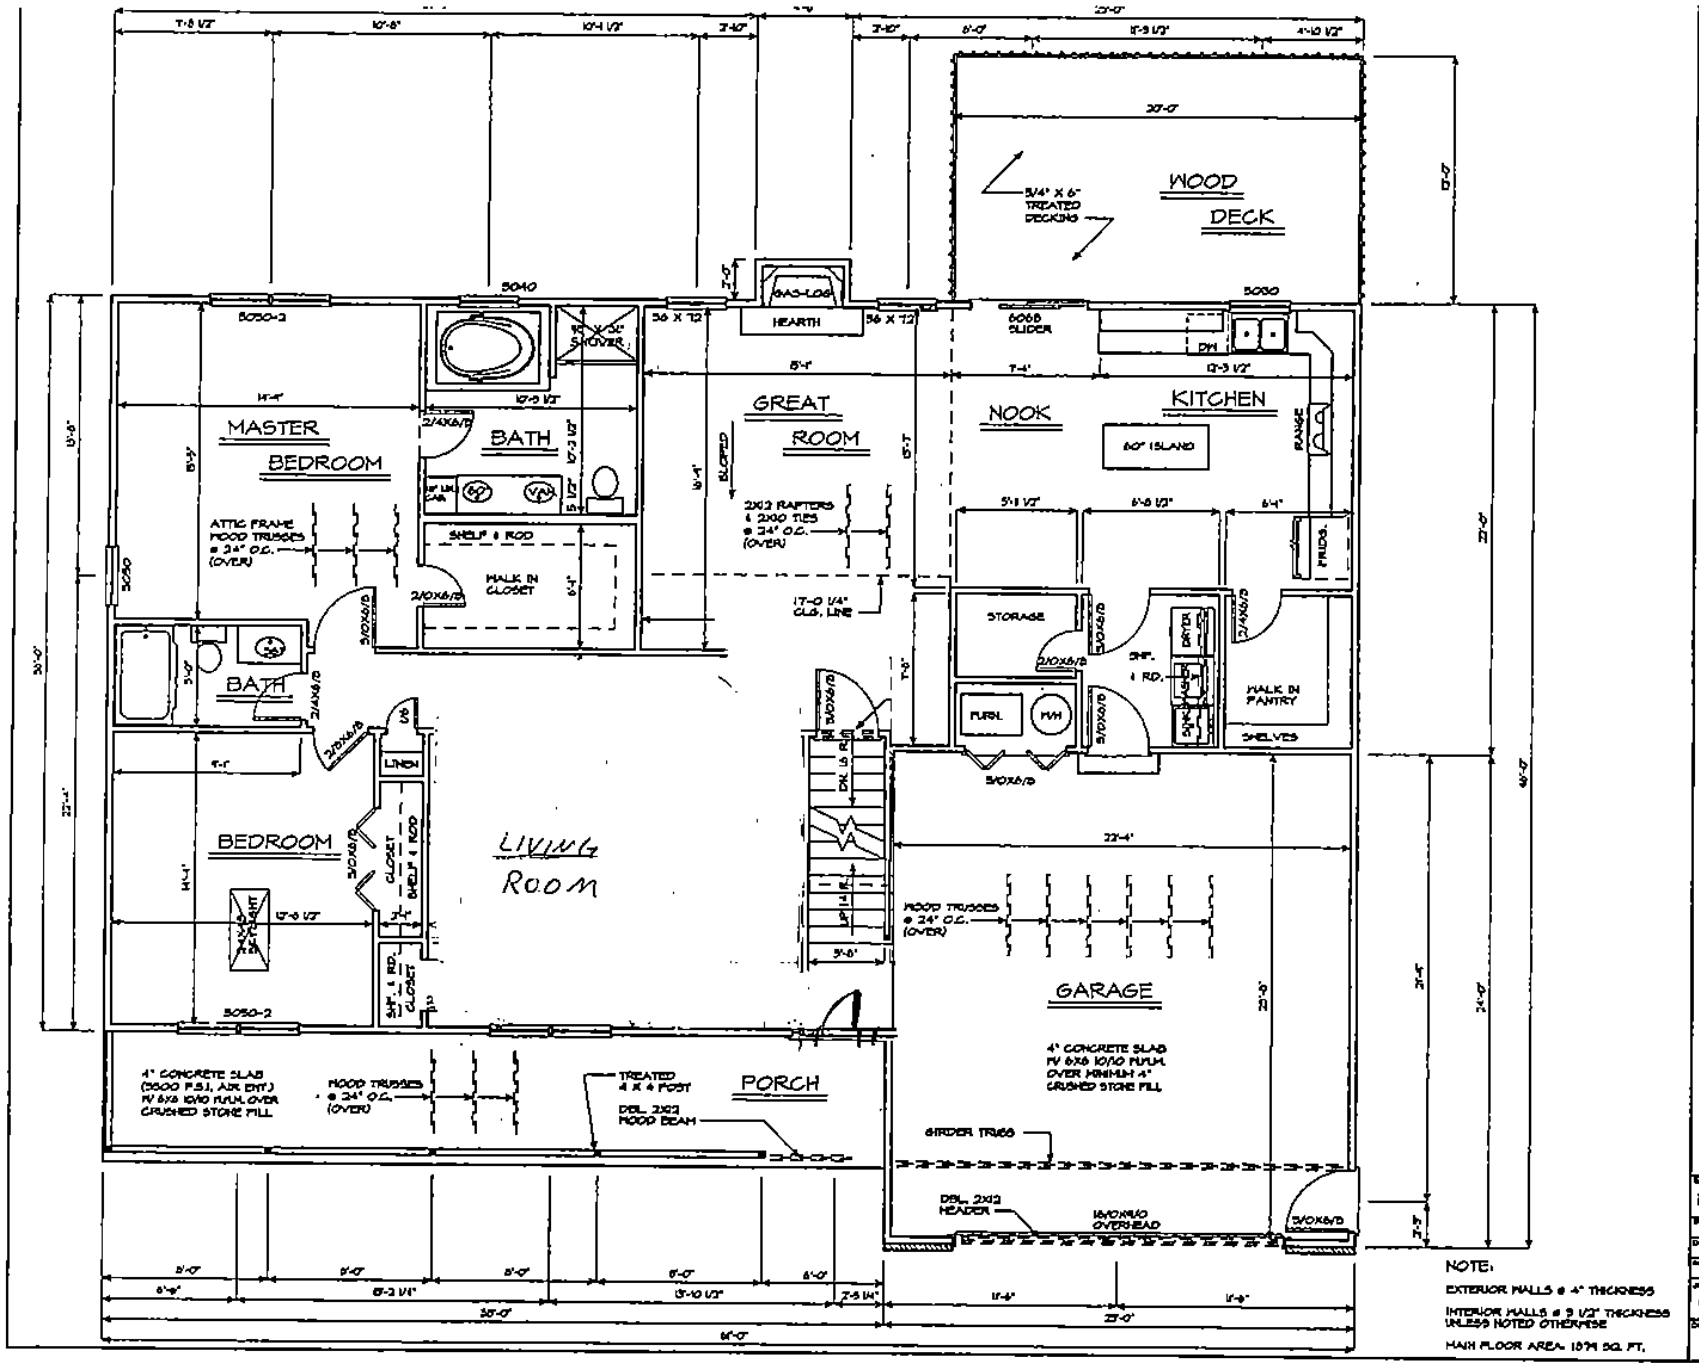

NOTE:
EXTERIOR WALLS @ 4" THICKNESS
INTERIOR WALLS @ 3 1/2" THICKNESS UNLESS NOTED OTHERWISE
MAIN FLOOR AREA: 1874 SQ. FT.

NOTE:
GREAT CARE WAS DONE WITH THE CREATION OF THESE PLANS TO ASSURE ACCURACY. HOWEVER, I (DON HALL) ASSUME NO RESPONSIBILITY FOR DAMAGES, INCLUDING ELECTRICAL FAILURES DUE TO ANY DEFICIENCIES, OMISSIONS, OR ERRORS IN THE PLANS.
IT IS RECOMMENDED THAT YOU CONSULT AN ARCHITECT OR ENGINEER OF YOUR CHOICE, AND CHECK WITH LOCAL BUILDING OFFICIALS PRIOR TO START OF CONSTRUCTION.

PROPOSED PLANS FOR:
AL VLASMAN CONSTRUCTION

SHEET TITLE	FLOOR PLAN
SCALE	1/4" = 1'-0"
DRAWN BY	DON HALL
REVISED	
JOB LOCATION	LOT 491 EAGLE VIEW
DRAW # 167 EAGLE VIEW	DATE AUG. 2002